General plan

(1 : 100)

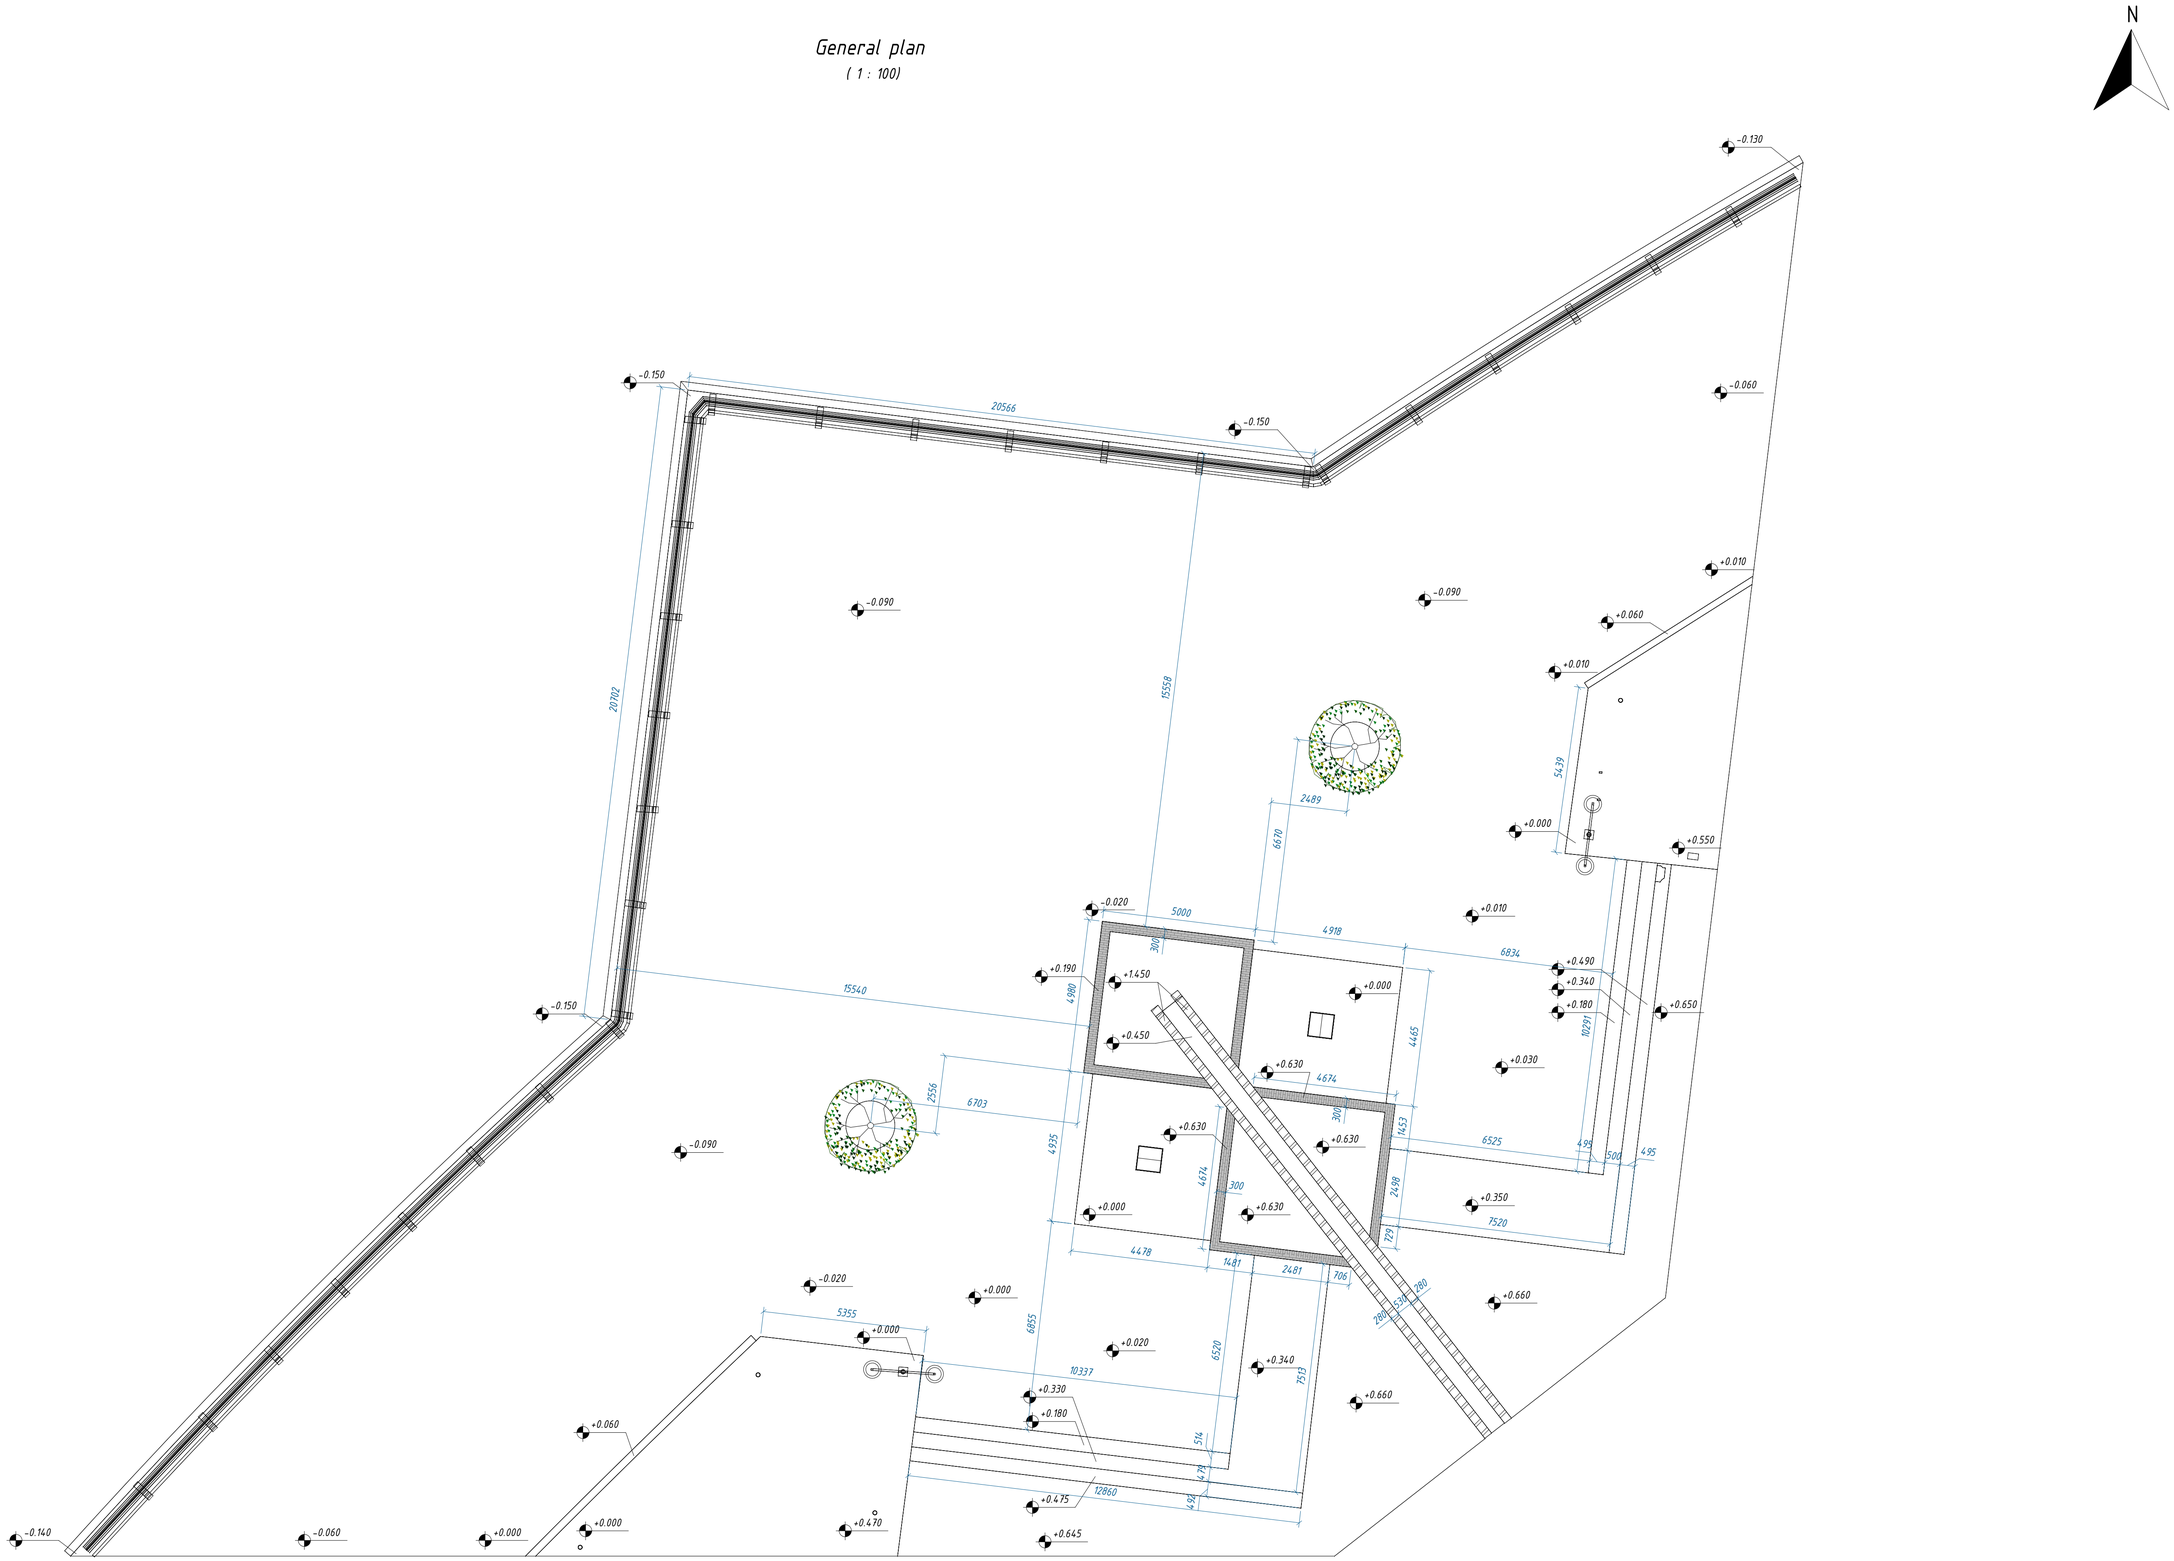

Legend

+0.000	– floor level elevation

Notes:

1. This project is implemented based on measurements made by SCANM2 specialists.
2. Level 0.000 of the project is the level of the existing ground.

Corniche Sea Side	Sheet 1	Sheets
General plan	SCANM²	